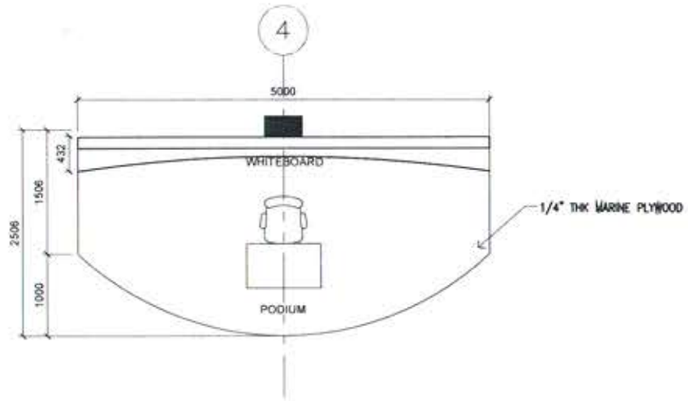

1 D-01 PODIUM PLAN
SCALE NTS

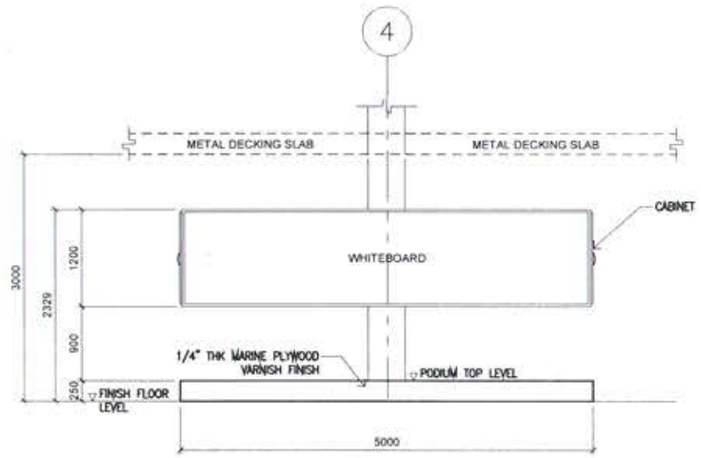

2 D-01 PODIUM FRONT VIEW ELEVATION
SCALE NTS

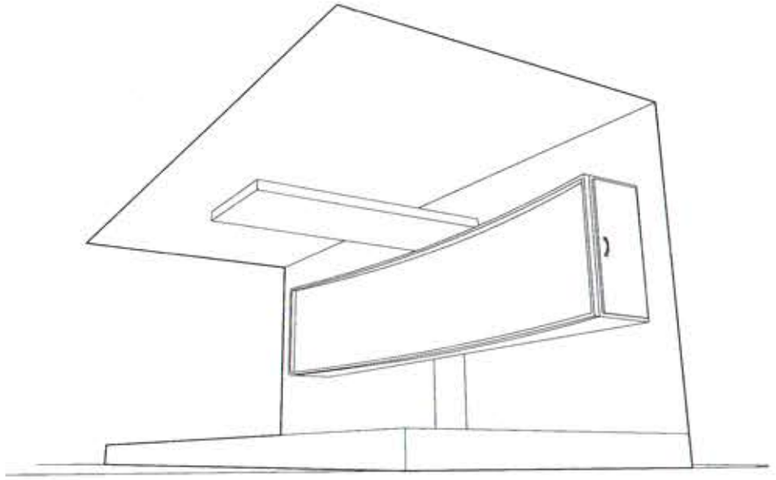

4 D-01 PODIUM PERSPECTIVE
NTS NTS

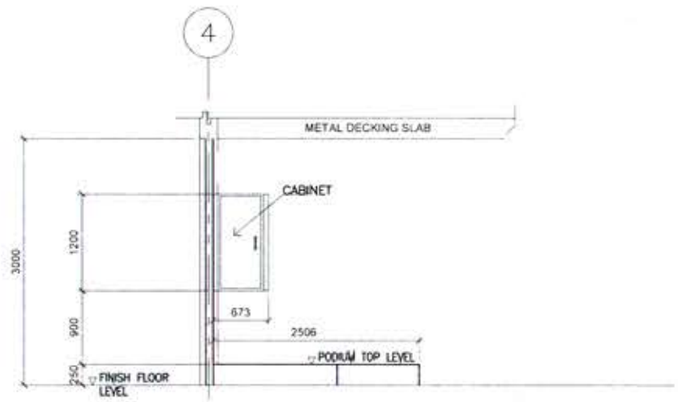

3 D-01 PODIUM RIGHT SIDE VIEW ELEVATION
SCALE NTS

RA 9266 ART IV Sec. 33
Ownership of Plans, Specifications and Other Contract Documents - Drawings and specifications and other contract documents duly signed, stamped, or sealed, as instruments of service are the intellectual property and documents of the Architect of Record whether the object for which they are made is executed or not. It shall be unlawful for any person to duplicate or to make copies of said documents for use in the republication of and for other projects or buildings, whether executed partly or in whole, without the written consent of the Architect. Author of said documents

ENGR. RICHEL B. VIRAY
Chief, Engineering Services
PRC NO. 0000[illegible] VAL DAT- NOV 2021
APEC # NA C.A. NO. NA
PTR NO. 777675 DATE 02-04-2019
PLACE MANILA CITY TIN NO. 000-264-630

PROJECT TITLE
FIXTURES FOR THE FOUR (4) STOREY TWELVE (12) UNIT CLASSROOM AT NATIONAL FIRE TRAINING INSTITUTE (NFTI-CANLUBANG)
PROJECT LOCATION Brgy. Inarlan Lot, Canlubang, Calamba City, Laguna

PROJECT OWNER
REPUBLIC OF THE PHILIPPINES
DEPARTMENT OF THE INTERIOR AND LOCAL GOVERNMENT
PHILIPPINE PUBLIC SAFETY COLLEGE
ADDRESS: MARIE COMPOUND, CORNER AYALA HEIGHTS, BRGY. SUCAT, PARAÑAQUE CITY, METRO MANILA, NCR, PHILIPPINES

RECOMMENDING SUBMISSION
MR. ALLEN S. REGADO, MPSM
OIC, General Services Section

SUBMITTED BY
MR. JOSE F. SEJARIA, MPSM
Chief, Administrative Division

RECOMMENDING APPROVAL
PEDRO FERNANDO C. SEVILLA (Ret.)
Vice President for Administration

APPROVED BY
PETER EMMANUEL T. DE LEON, Ph. D. (Ret.)
President, Philippine Public Safety College

SHEET CONTENTS
SEE ABOVE
SCALE AS SHOWN

SHEET NAME: D 01
SHEET NO: 01 OF 01